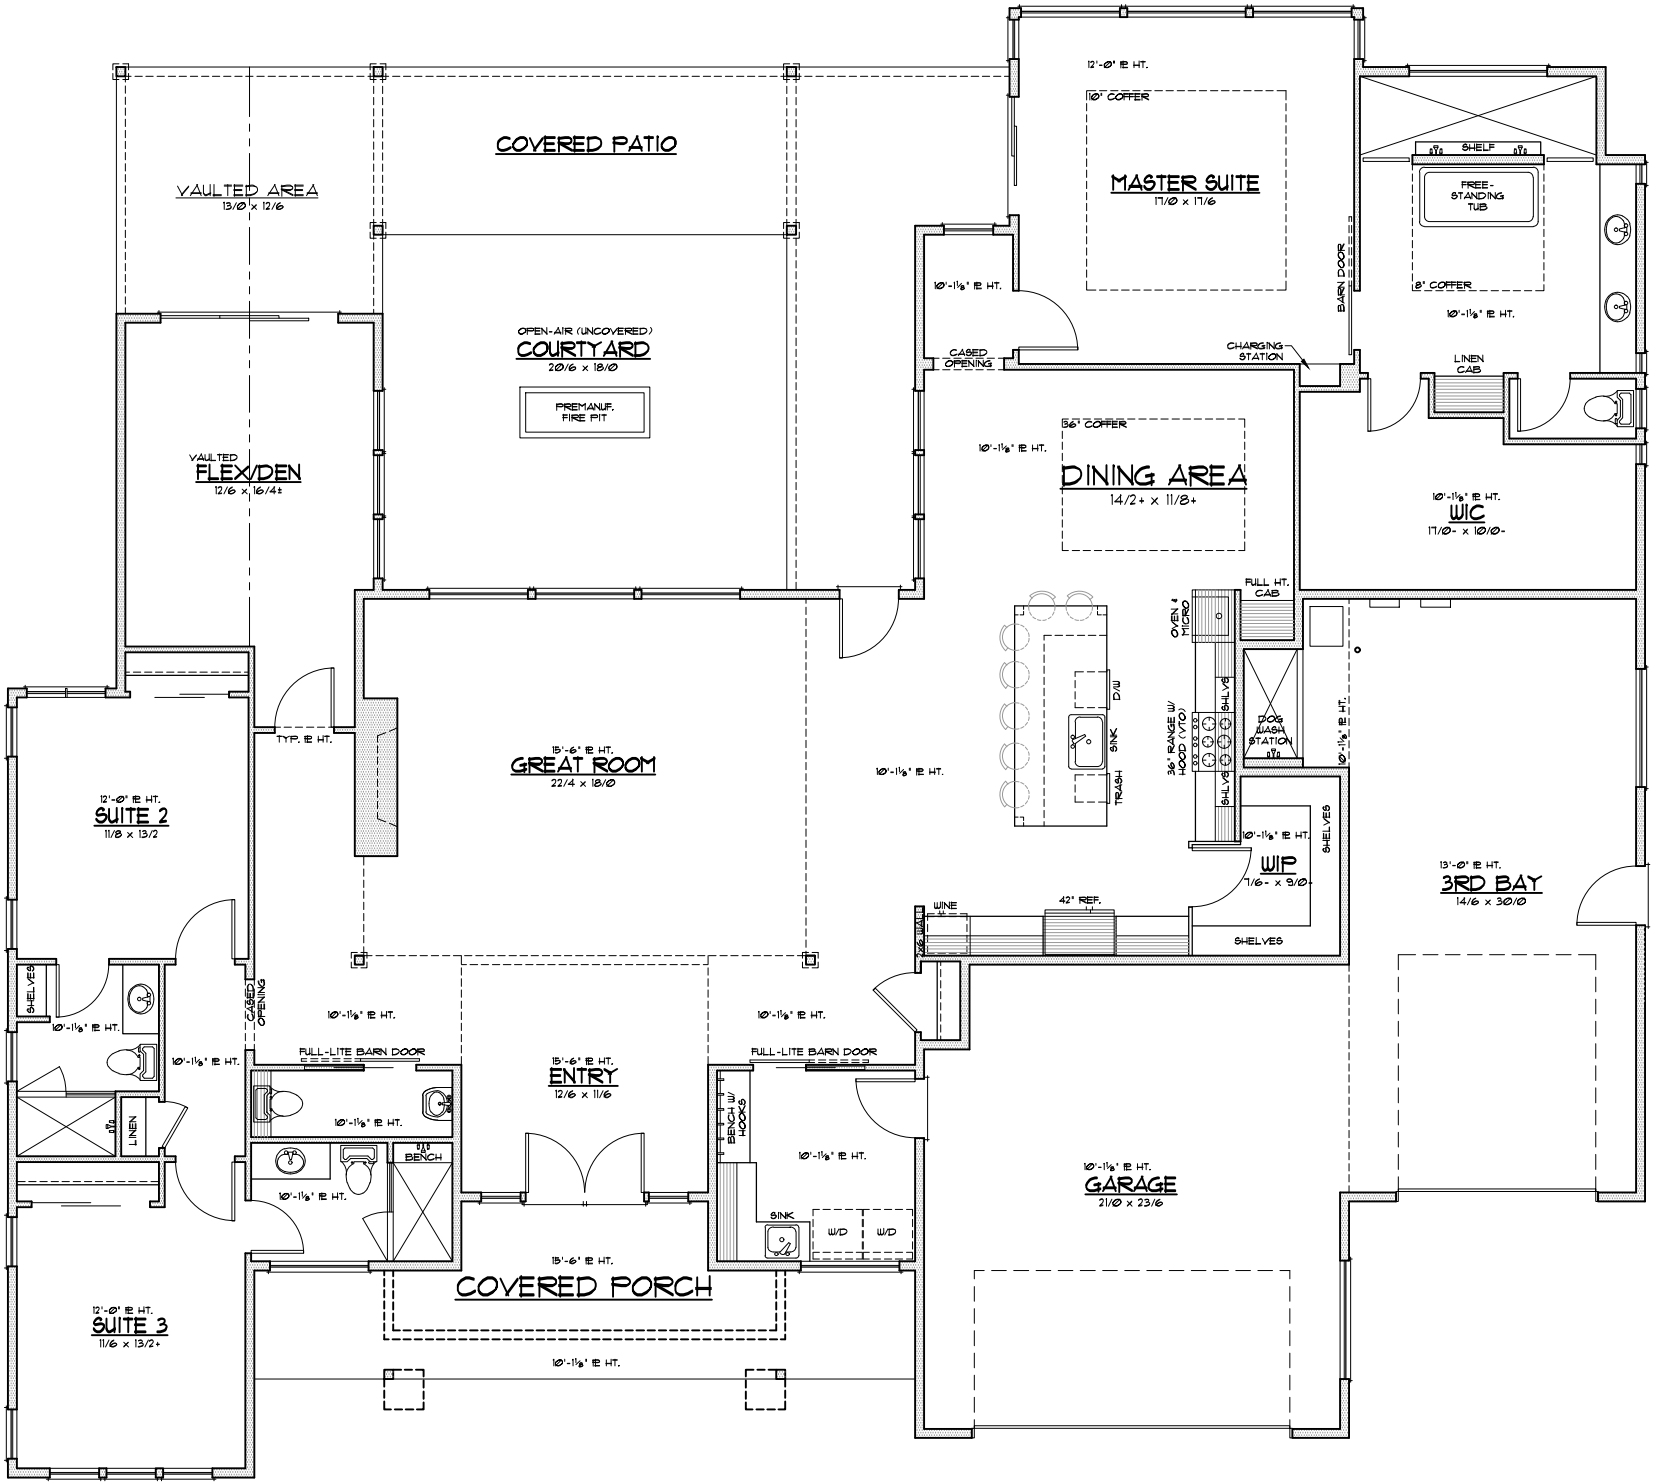
COVERED PATIO
VAULTED AREA
13/0 x 12/6
OPEN-AIR (UNCOVERED)
COURTYARD
20/6 x 18/0
PREMANUF. FIRE PIT
VAULTED
FLEX/DEN
12/6 x 16/4±
12'-0" TO HT.
10" COFFER
MASTER SUITE
17/0 x 17/6
BARN DOOR
SHELF
FREE-STANDING TUB
8" COFFER
10'-1⅛" TO HT.
LINEN CAB
CHARGING STATION
CASED OPENING
56" COFFER
DINING AREA
14/2+ x 11/8+
WIC
17/0- x 10/0-
FULL HT. CAB
OVEN & MICRO
36" RANGE W/ HOOD (VTO)
SHLVS
DOG WASH STATION
D/W
SINK
TRASH
WIP
7/6- x 9/0-
SHELVES
13'-0" TO HT.
3RD BAY
14/6 x 30/0
42" REF.
WINE
TYP. TO HT.
15'-6" TO HT.
GREAT ROOM
22/4 x 18/0
SUITE 2
11/8 x 13/2
SHELVES
LINEN
CASED OPENING
FULL-LITE BARN DOOR
BENCH
15'-6" TO HT.
ENTRY
12/6 x 11/6
BENCH W/ HOOKS
SINK
W/D
GARAGE
21/0 x 23/6
COVERED PORCH
SUITE 3
11/6 x 13/2+